This drawing is copyright and should not be reproduced without permission.
Do not scale from drawing for construction.
If in doubt contact main contractor before proceeding.
The contractor is responsible for checking all information before any orders are placed or construction commences.
All drawings to be read in conjunction with Structural Engineers' report, which takes precedence over all other specifications.
Main contractor responsible for site safety.

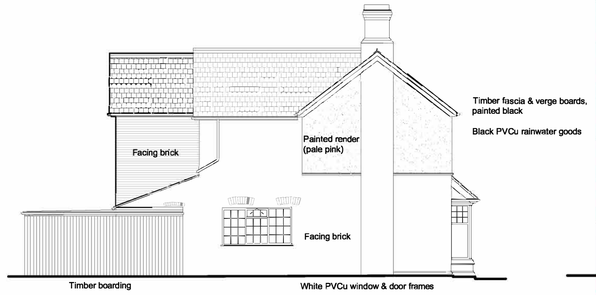

SIDE (NORTH) ELEVATION
Scale 1:100 @ A1

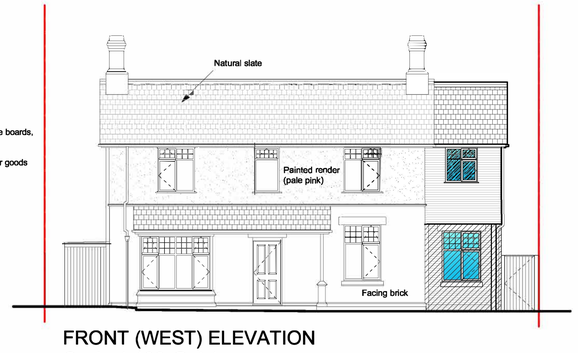

FRONT (WEST) ELEVATION
Scale 1:100 @ A1

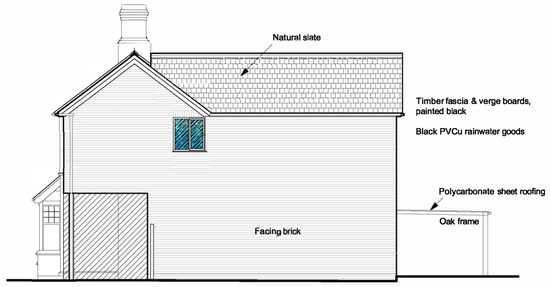

SIDE (SOUTH) ELEVATION
Scale 1:100 @ A1

REAR (EAST) ELEVATION
Scale 1:100 @ A1

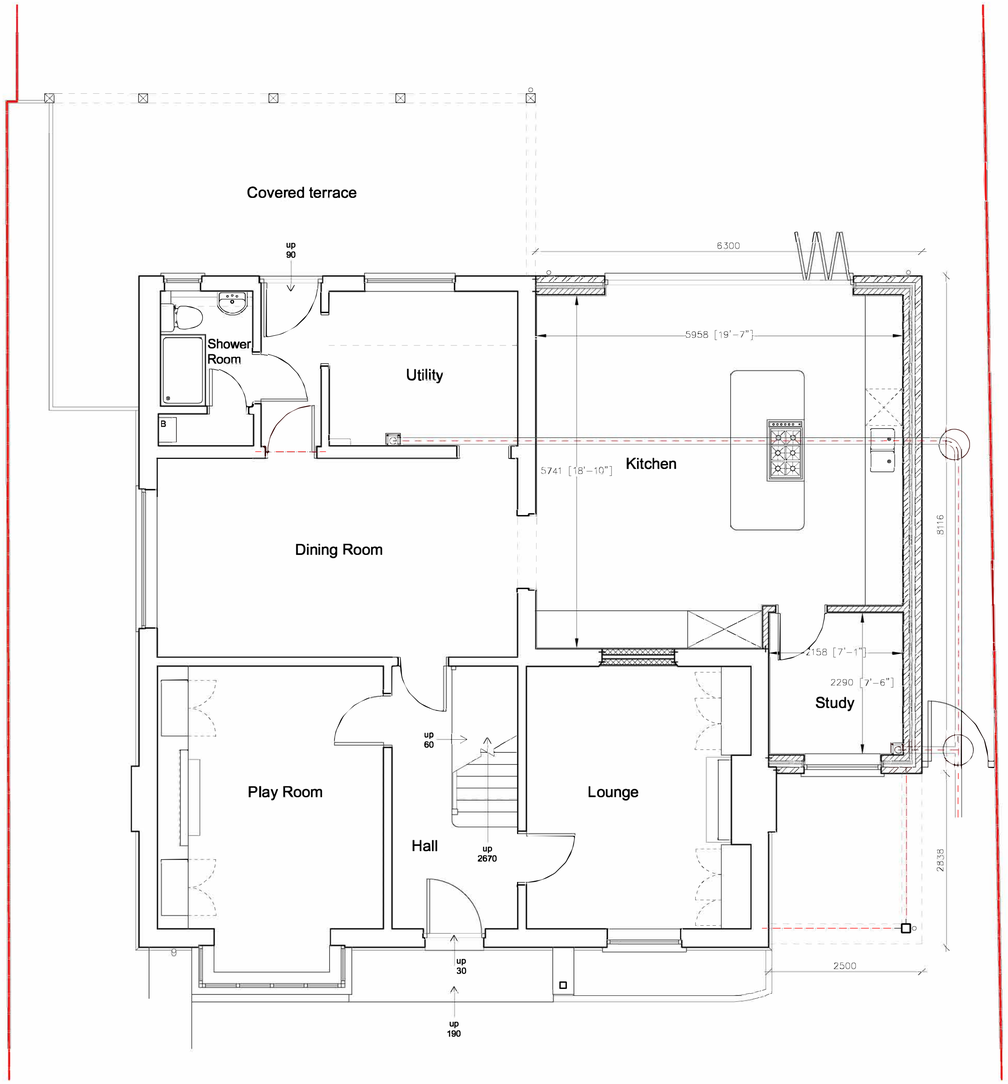

GROUND FLOOR LAYOUT
Scale 1:50 @ A1

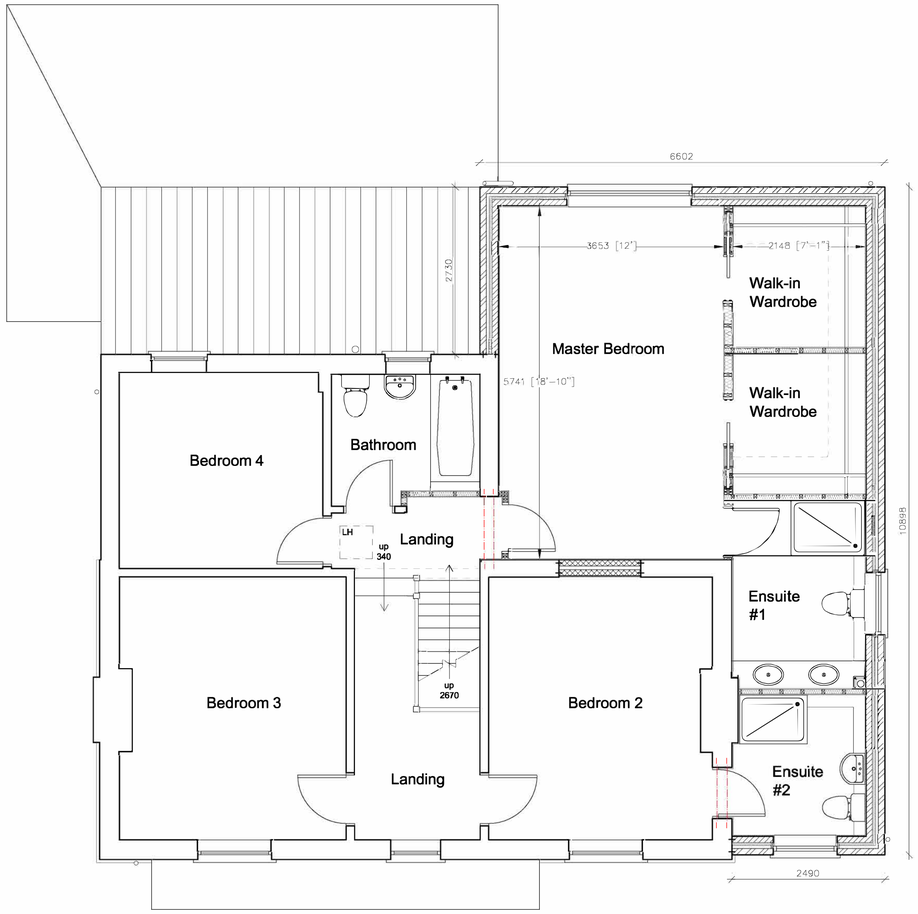

FIRST FLOOR LAYOUT
Scale 1:50 @ A1

0m 1 2 3 4 5m
1:50 @ A1

0m 2 4 6 8 10m
1:100 @ A1

Rev.	Date	Revisions
A	24/06/21	Minor revisions

PSK architect
Your Home Extension Specialists
PSK Cheltenham Ltd,
Unit B4, Staverton Connection,
Gloucester Road, Cheltenham,
GL51 0TF.
Tel. 01452 714596

DESCRIPTION

Proposed Extension

Layouts and Elevations
As Proposed

DATE	SCALE
June 2021	As noted @ A1
DRAWN	CHECKED
MCH	---

A335P/225 - 02 **Rev. A**

RIBA | PSK Cheltenham Ltd is a chartered practice registered with RIBA.